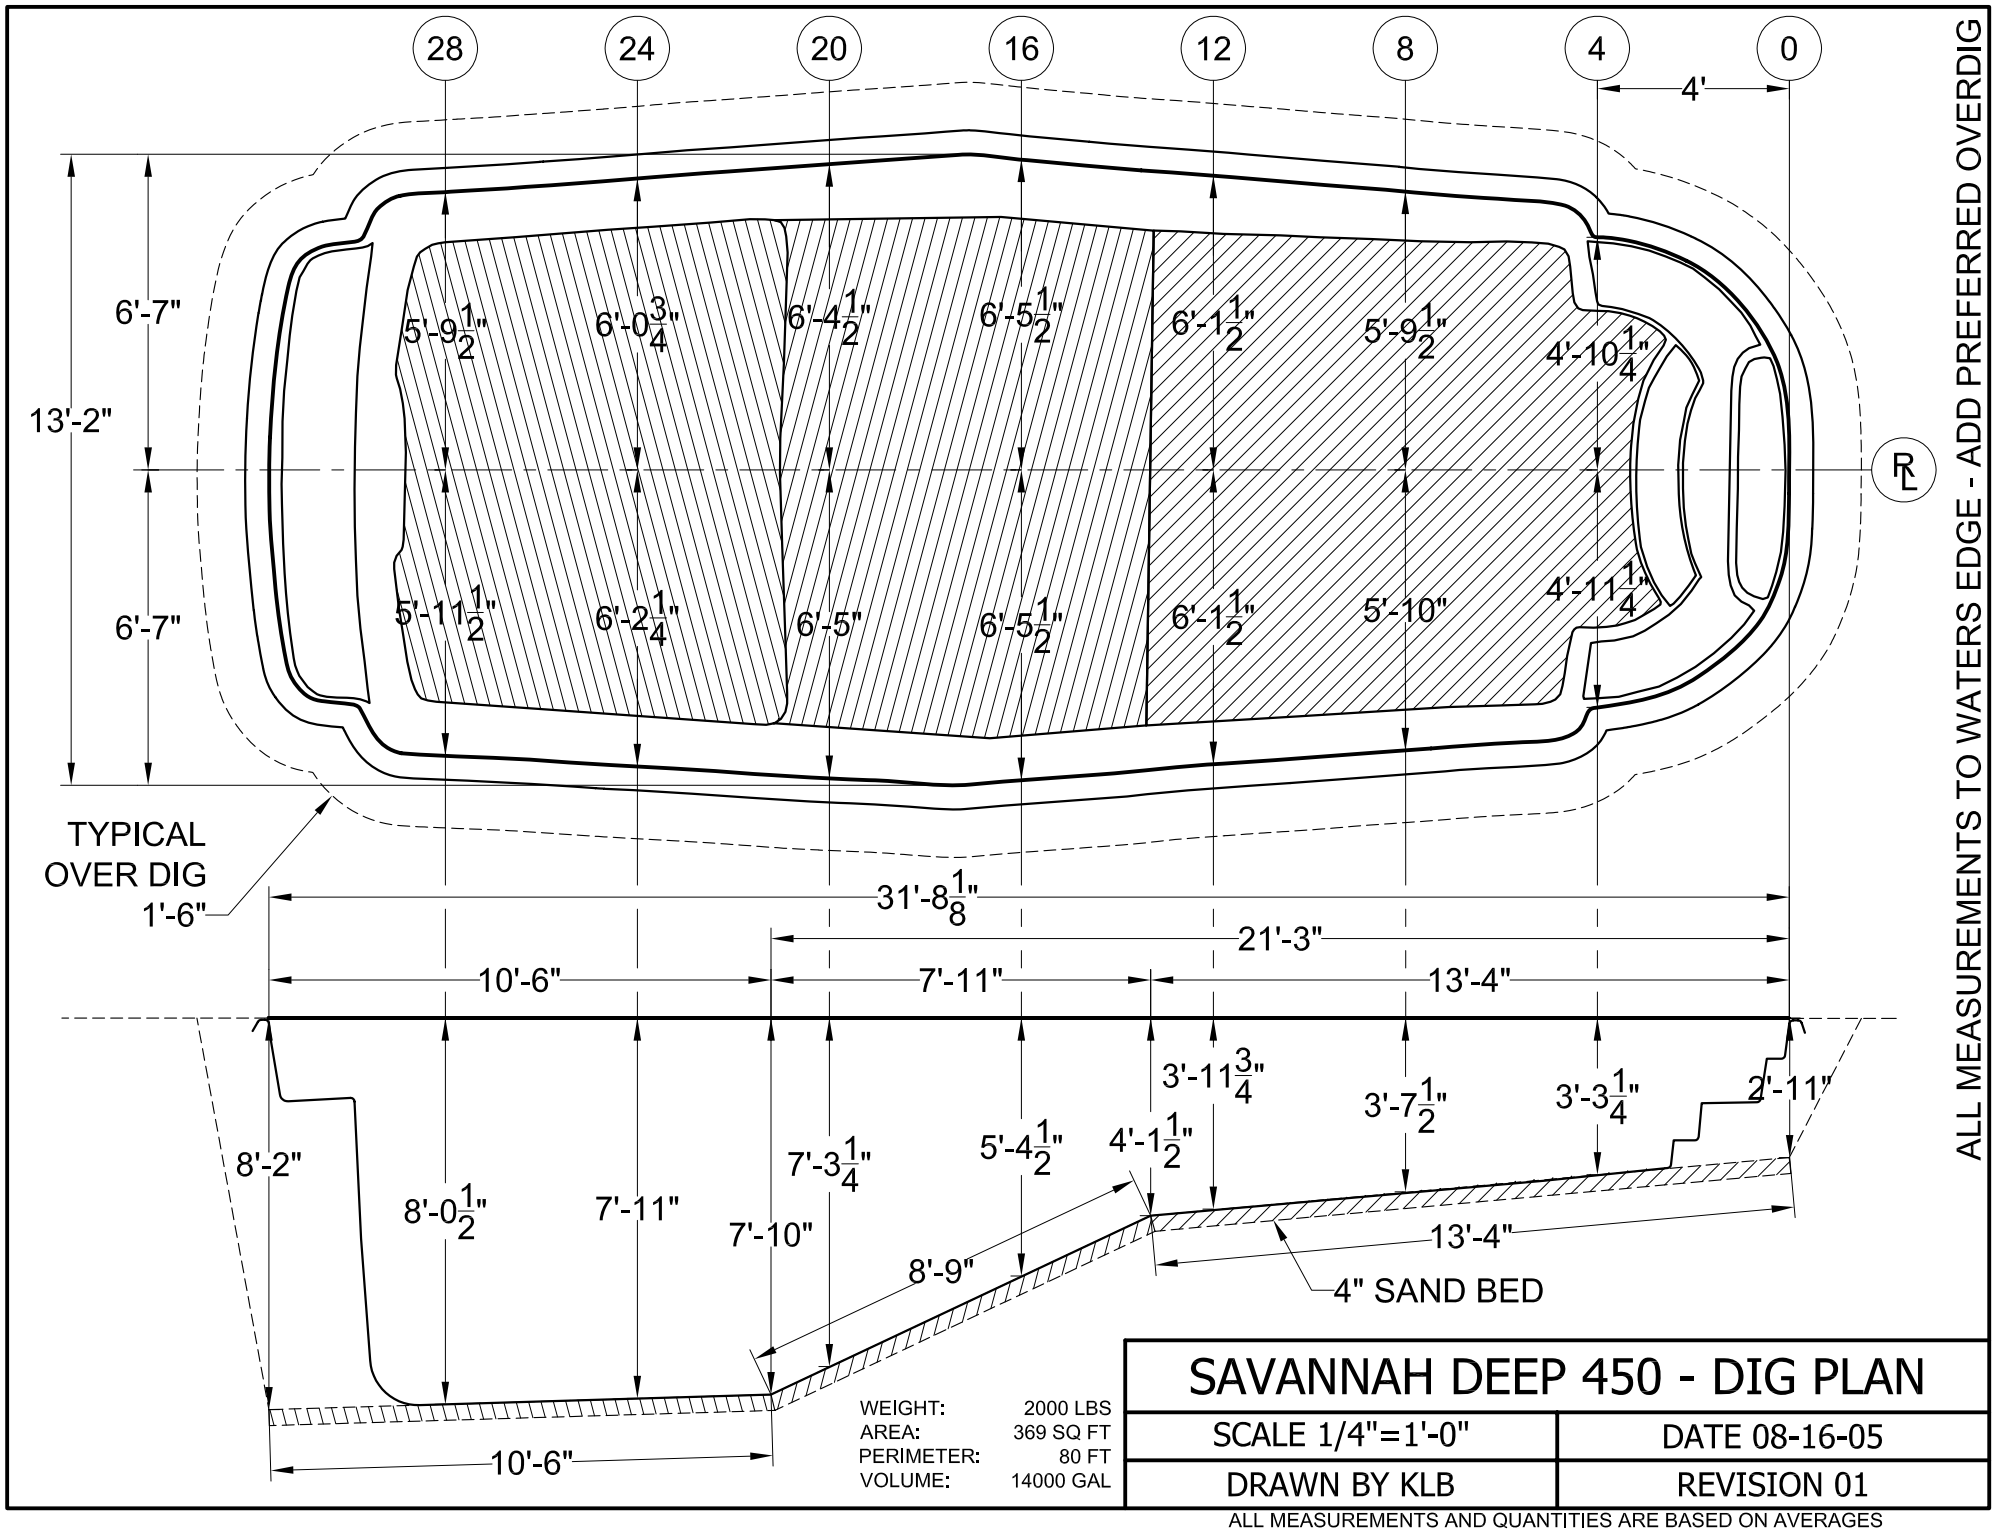

WEIGHT:	2000 LBS
AREA:	369 SQ FT
PERIMETER:	80 FT
VOLUME:	14000 GAL

SAVANNAH DEEP 450 - DIG PLAN

SCALE 1/4"=1'-0"	DATE 08-16-05
DRAWN BY KLB	REVISION 01

ALL MEASUREMENTS AND QUANTITIES ARE BASED ON AVERAGES