ALL MEASUREMENTS TO WATERS EDGE - ADD PREFERRED OVERDIG

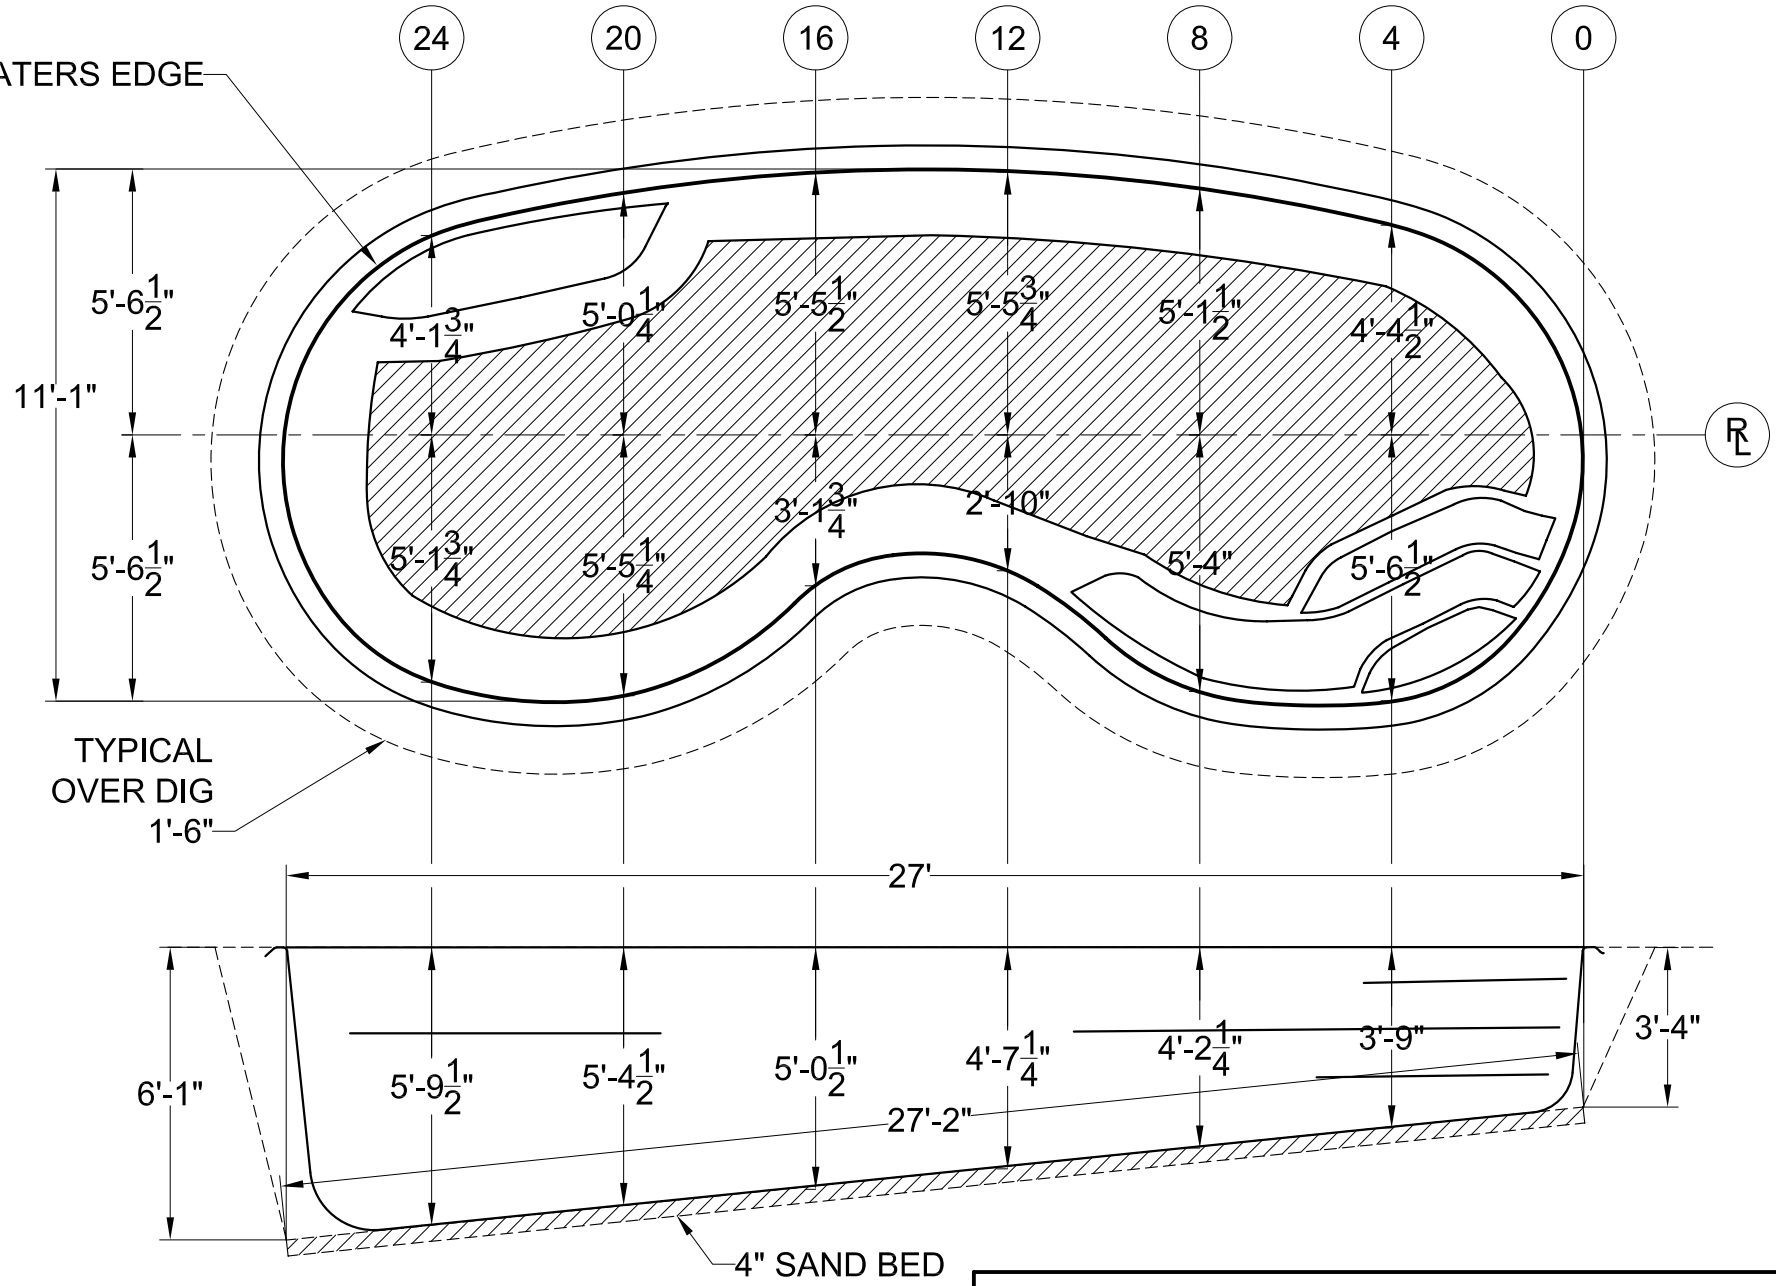

WEIGHT:	1300 LBS
AREA:	242 SQ FT
PERIMETER:	68 FT
VOLUME:	8000 GAL

SEASIDE 210 - DIG PLAN

SCALE 1/4"=1'-0"	DATE 05-04-06
DRAWN BY KLB	REVISION 02

ALL MEASUREMENTS AND QUANTITIES ARE BASED ON AVERAGES